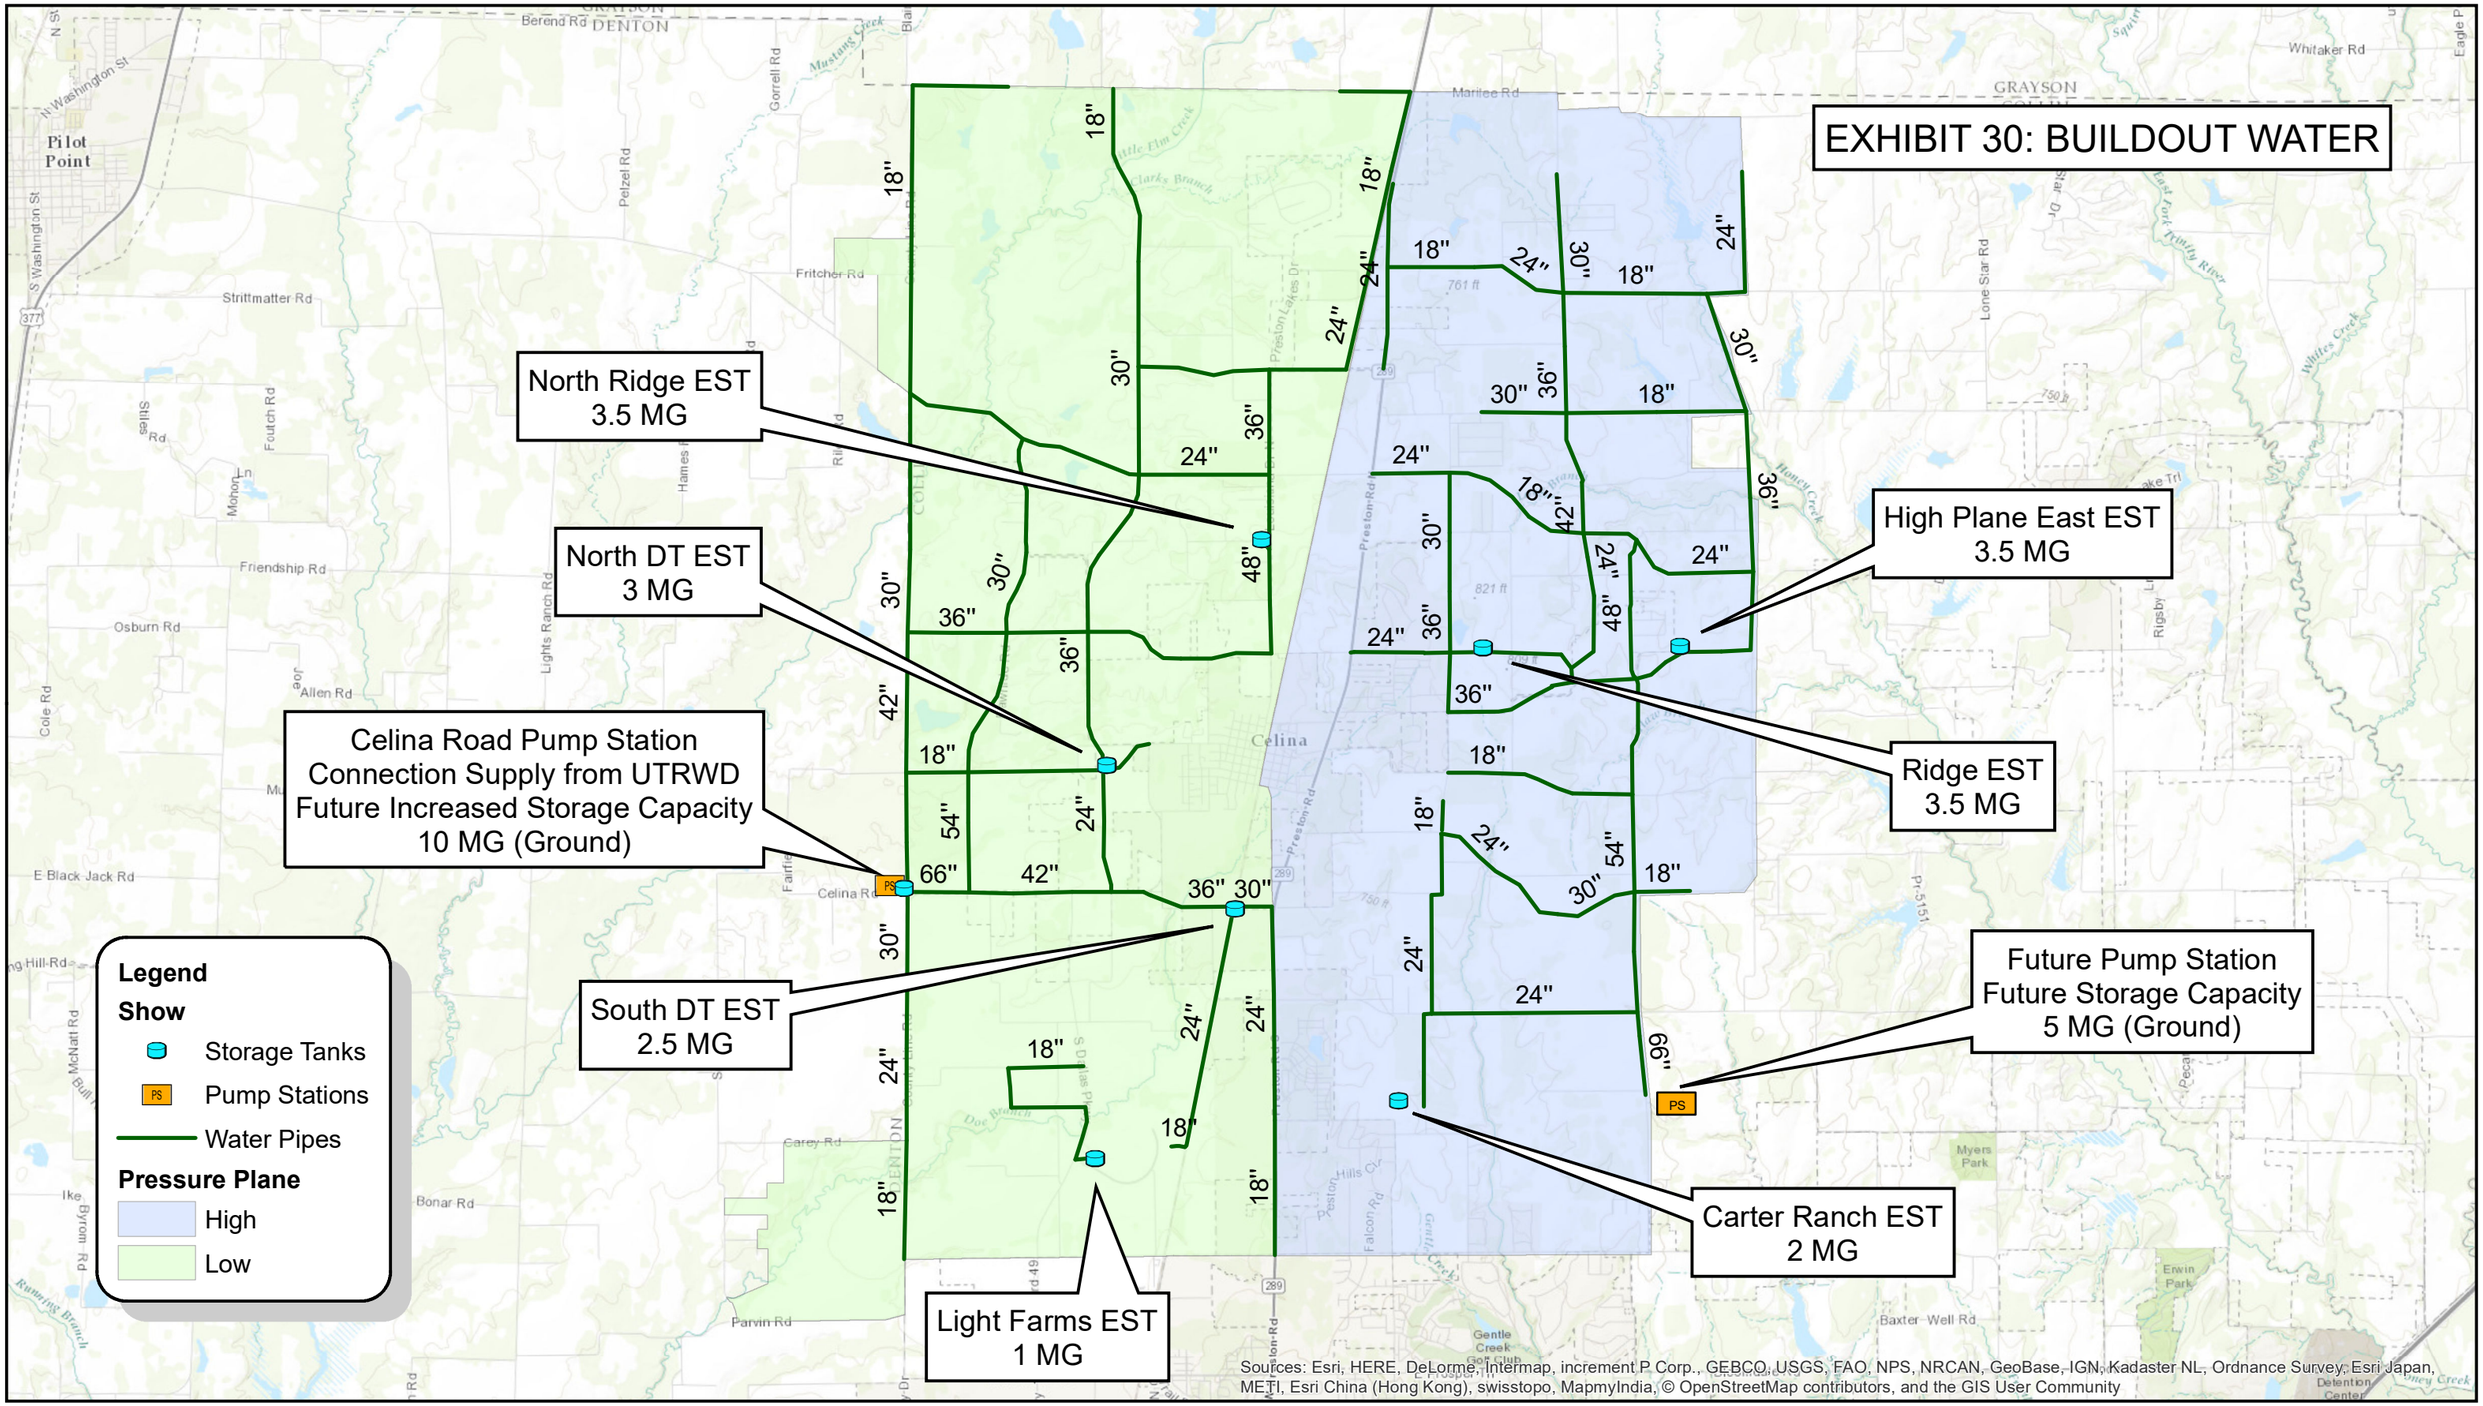

JOB NO.: 16088050
DATE: AUGUST 2017
DESIGNED BY: EMT
DRAWN BY: HMM

N

0 0.5 1 2 Miles

CITY OF CELINA
CELINA, TEXAS
WATER & WASTEWATER MODELING AND
CIP REPORT EXHIBITS

3010 Gaylord Parkyway
Suite 190
Frisco, TX 75034
(972) 377-7480

GARVER